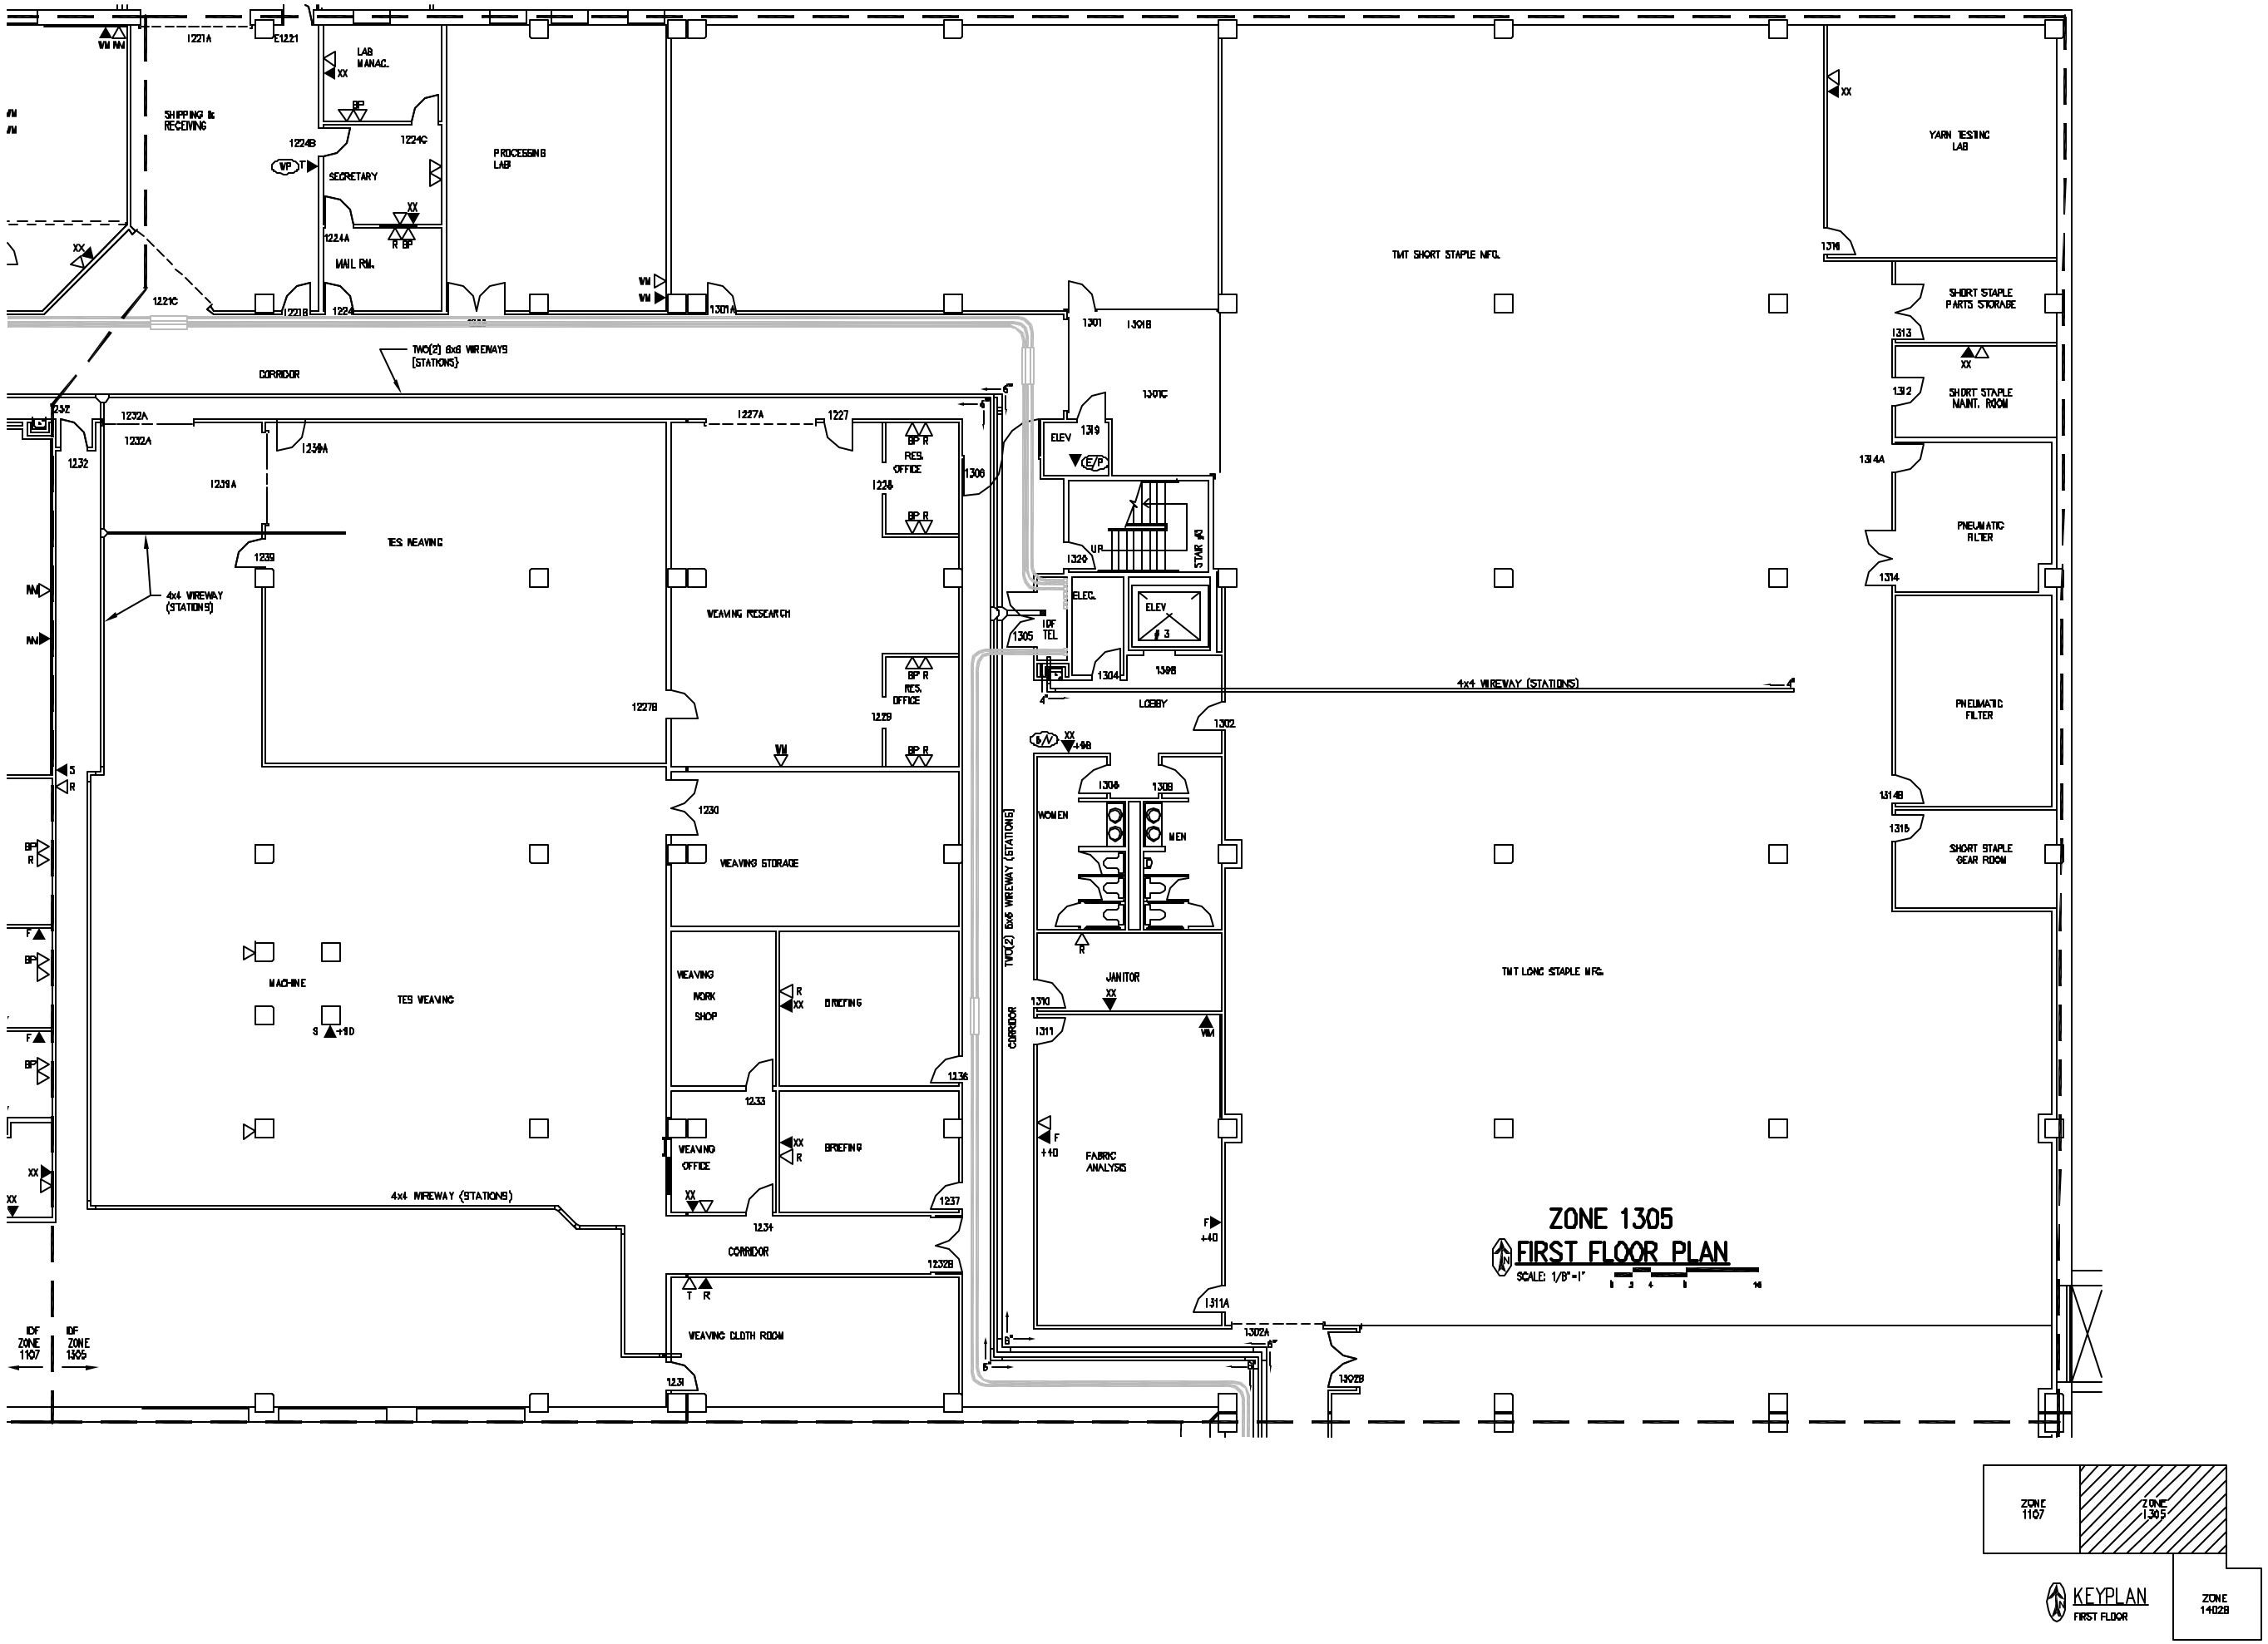

NC STATE UNIVERSITY

ComTech

COMMUNICATION TECHNOLOGIES
CAMPUS BOX 7208, RALEIGH, NC
27695-7208 (919)-515-4073

COLLEGE OF TEXTILES

TELECOMMUNICATIONS
WIRING INSTALLATION PHASE
IDF ZONE 1305
FIRST FLOOR PLAN

DATE: 08/08/03
REV:
DESIGNED: GHP
CHECKED: ERR
DRAWN: THS

FACILITY NO.
700
PROJECT NO. ADR

SCE W
T2-3
SHEET 20 of 52