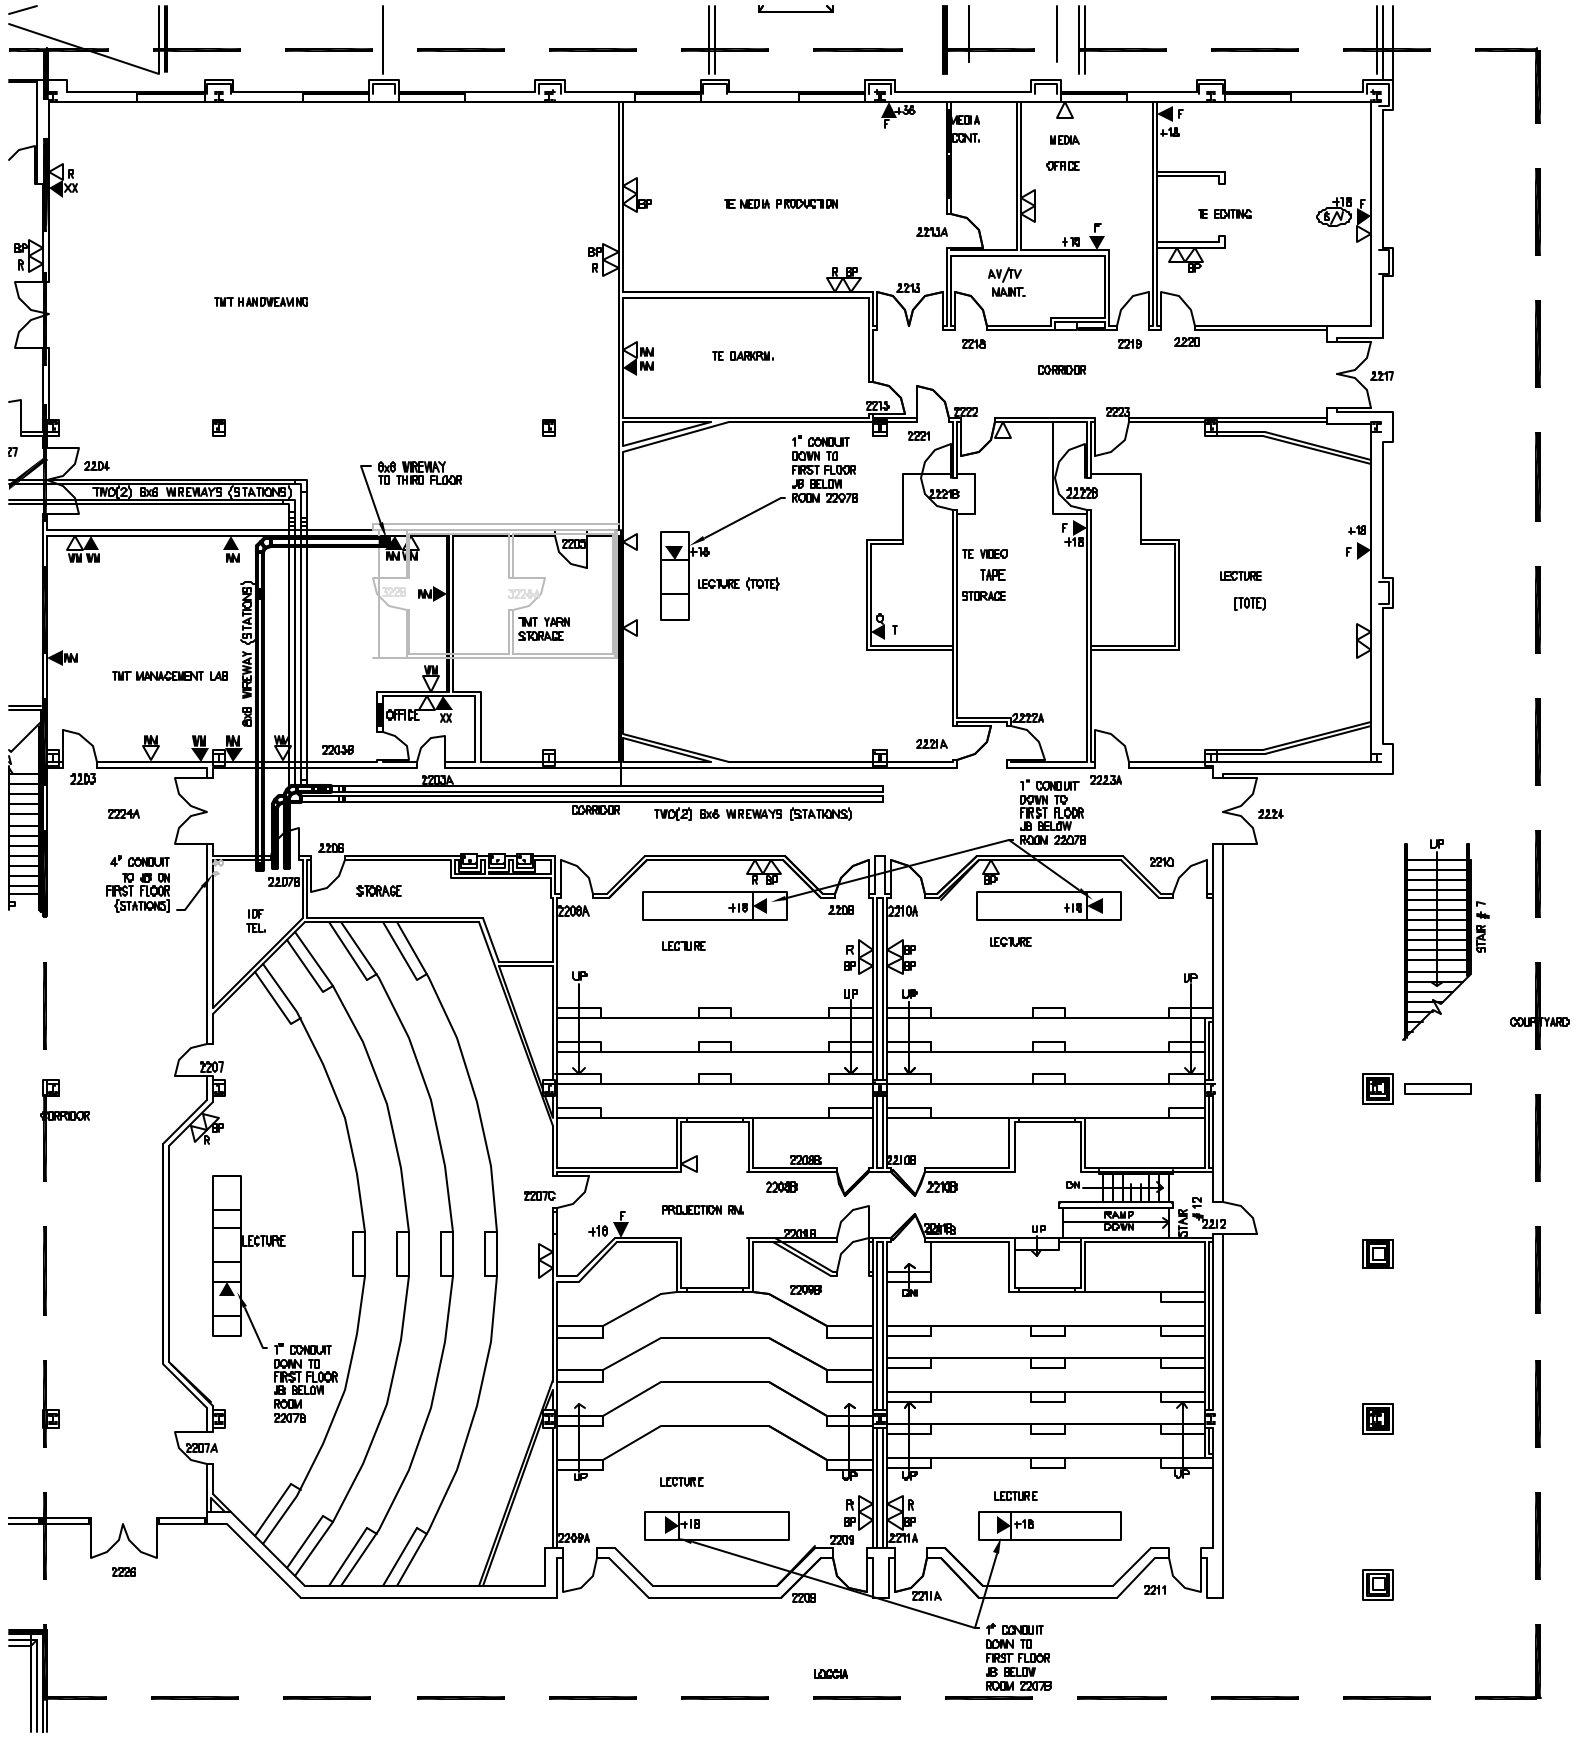

ZONE 2207B
SECOND FLOOR PLAN

SCALE: 1/8"=1'

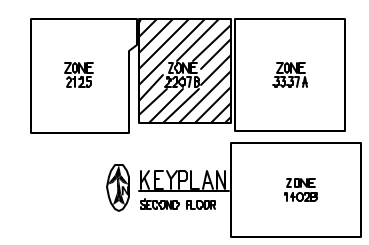

KEYPLAN
SECOND FLOOR

NC STATE UNIVERSITY

ComTech

COMMUNICATION TECHNOLOGIES
CAMPUS BOX 7208, RALEIGH, NC
27695-7208 (919)-515-4073

COLLEGE OF TEXTILES

TELECOMMUNICATIONS
WIRING INSTALLATION PHASE
IDF ZONE 2207B
SECOND FLOOR PLAN

DATE: 08/08/03
REV:
DESIGNED: GHP
CHECKED: ERR
DRAWN: THS

FACILITY NO. 700
PROJECT NO. ADR

SET: W

T2-7

SHEET 24 of 52