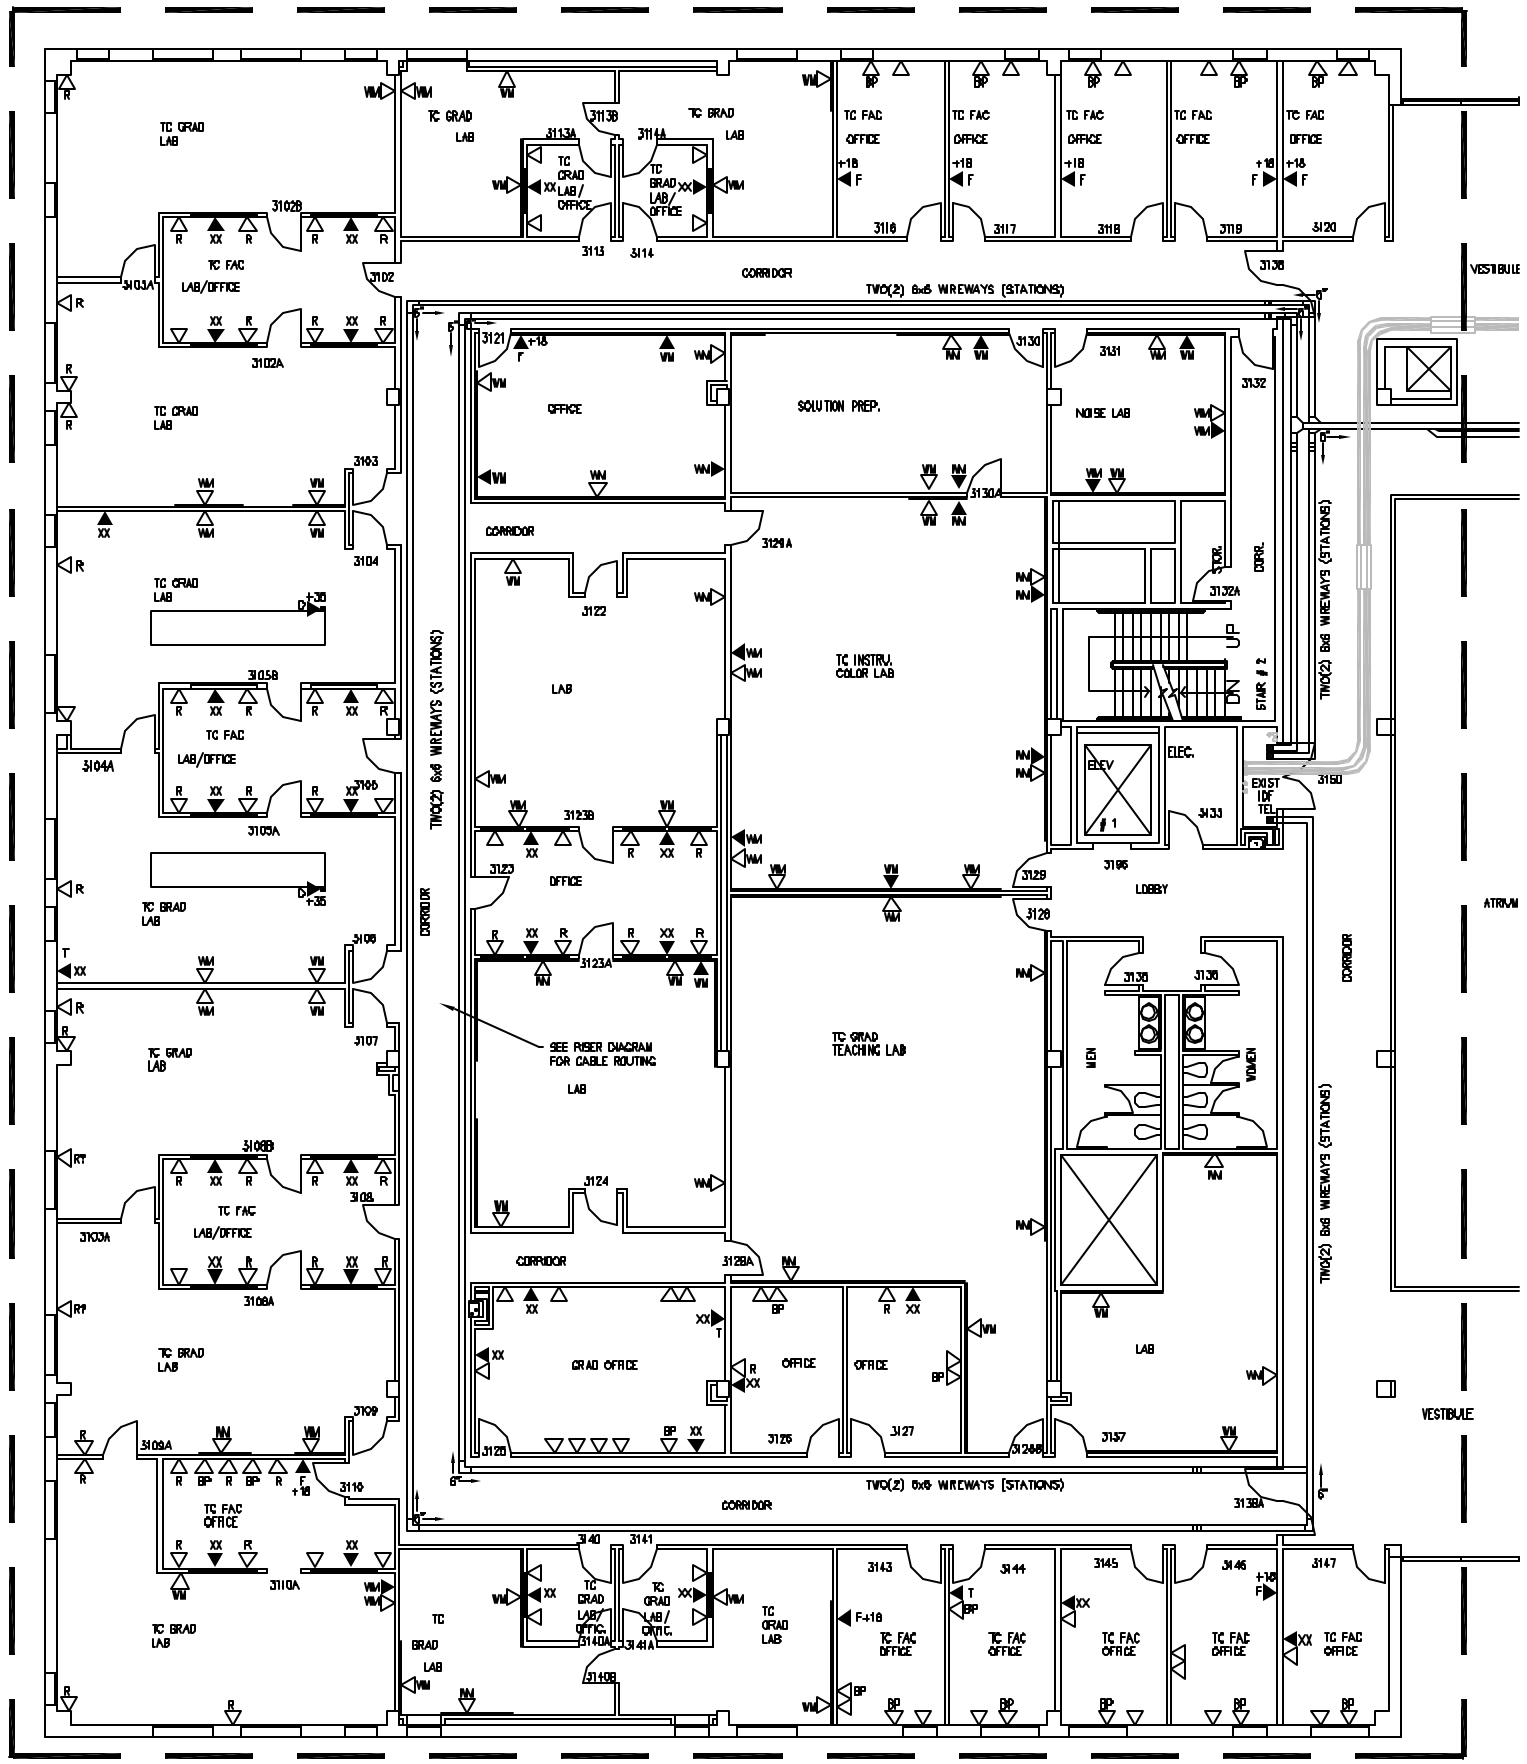

ZONE 3150

THIRD FLOOR PLAN

SCALE: 1/8"=1'

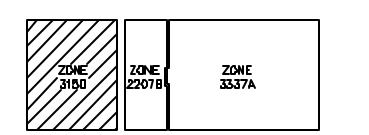

KEYPLAN

THIRD FLOOR

NC STATE UNIVERSITY

ComTech

COMMUNICATION TECHNOLOGIES
CAMPUS BOX 7208, RALEIGH, NC
27695-7208 (919)-515-4073

COLLEGE OF TEXTILES

TELECOMMUNICATIONS
WIRING INSTALLATION PHASE
IDF ZONE 3150
THIRD FLOOR PLAN

DATE:	08/08/03	
REV:		
DESIGNED:	GHP	
CHECKED:	ERR	
DRAWN:	THS	

FACILITY NO.
700
PROJECT NO. ADR

SET W

T2-11

SHEET 28 of 52