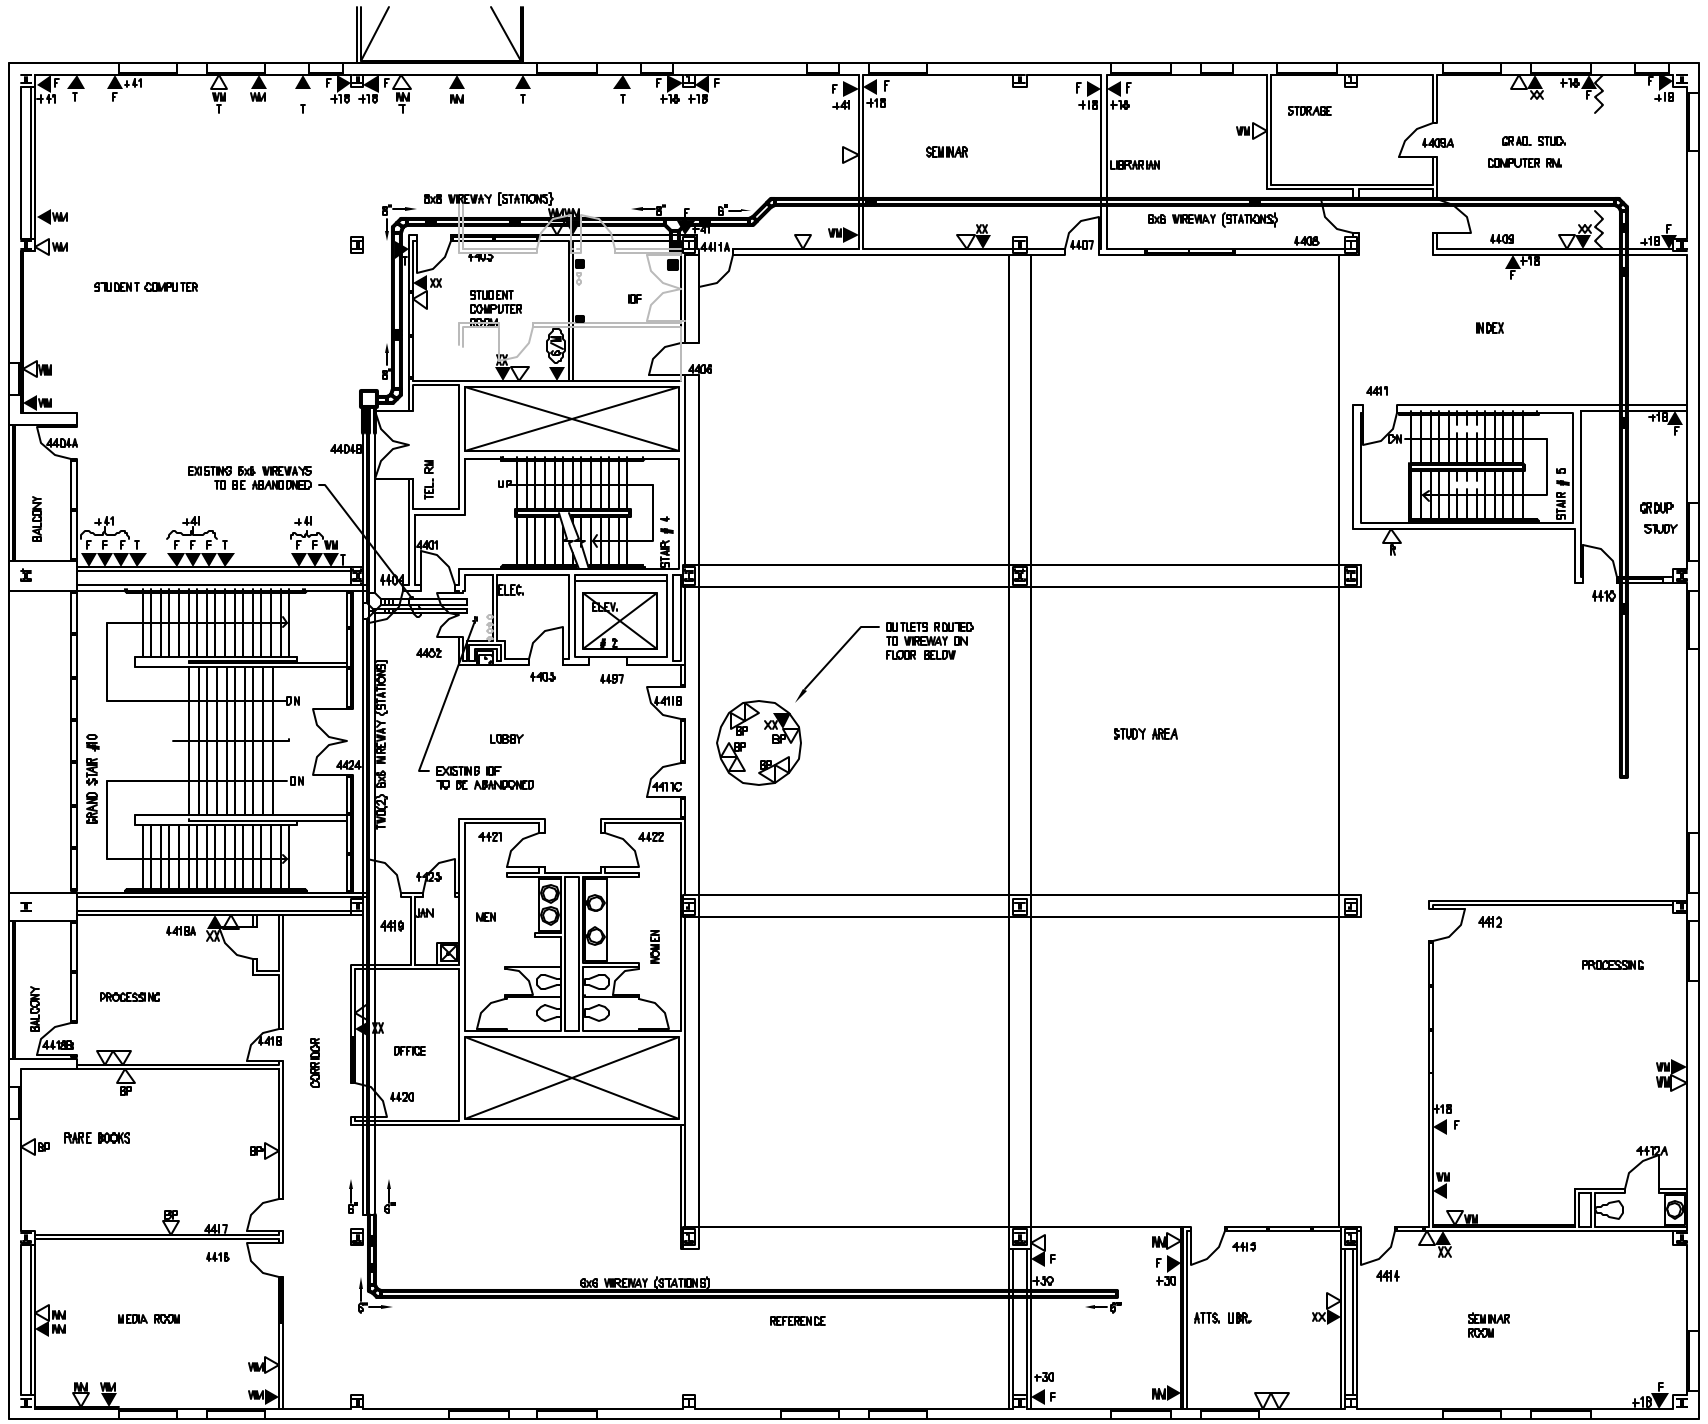

ZONE 4406
FOURTH FLOOR PLAN

SCALE: 1/8"=1'

0 2 4 8 16

KEYPLAN
FOURTH FLOOR

ZONE 4406

NC STATE UNIVERSITY

ComTech

COMMUNICATION TECHNOLOGIES
CAMPUS BOX 7208, RALEIGH, NC
27695-7208 (919)-515-4073

COLLEGE OF TEXTILES

TELECOMMUNICATIONS
WIRING INSTALLATION PHASE
IDF ZONE 4406
FOURTH FLOOR PLAN

DATE: 08/08/03
REV:
DESIGNED: GHP
CHECKED: ERR
DRAWN: THS

FACILITY NO.
700
PROJECT NO. ADR

SHEET W
T2-13
SHEET 30 of 52